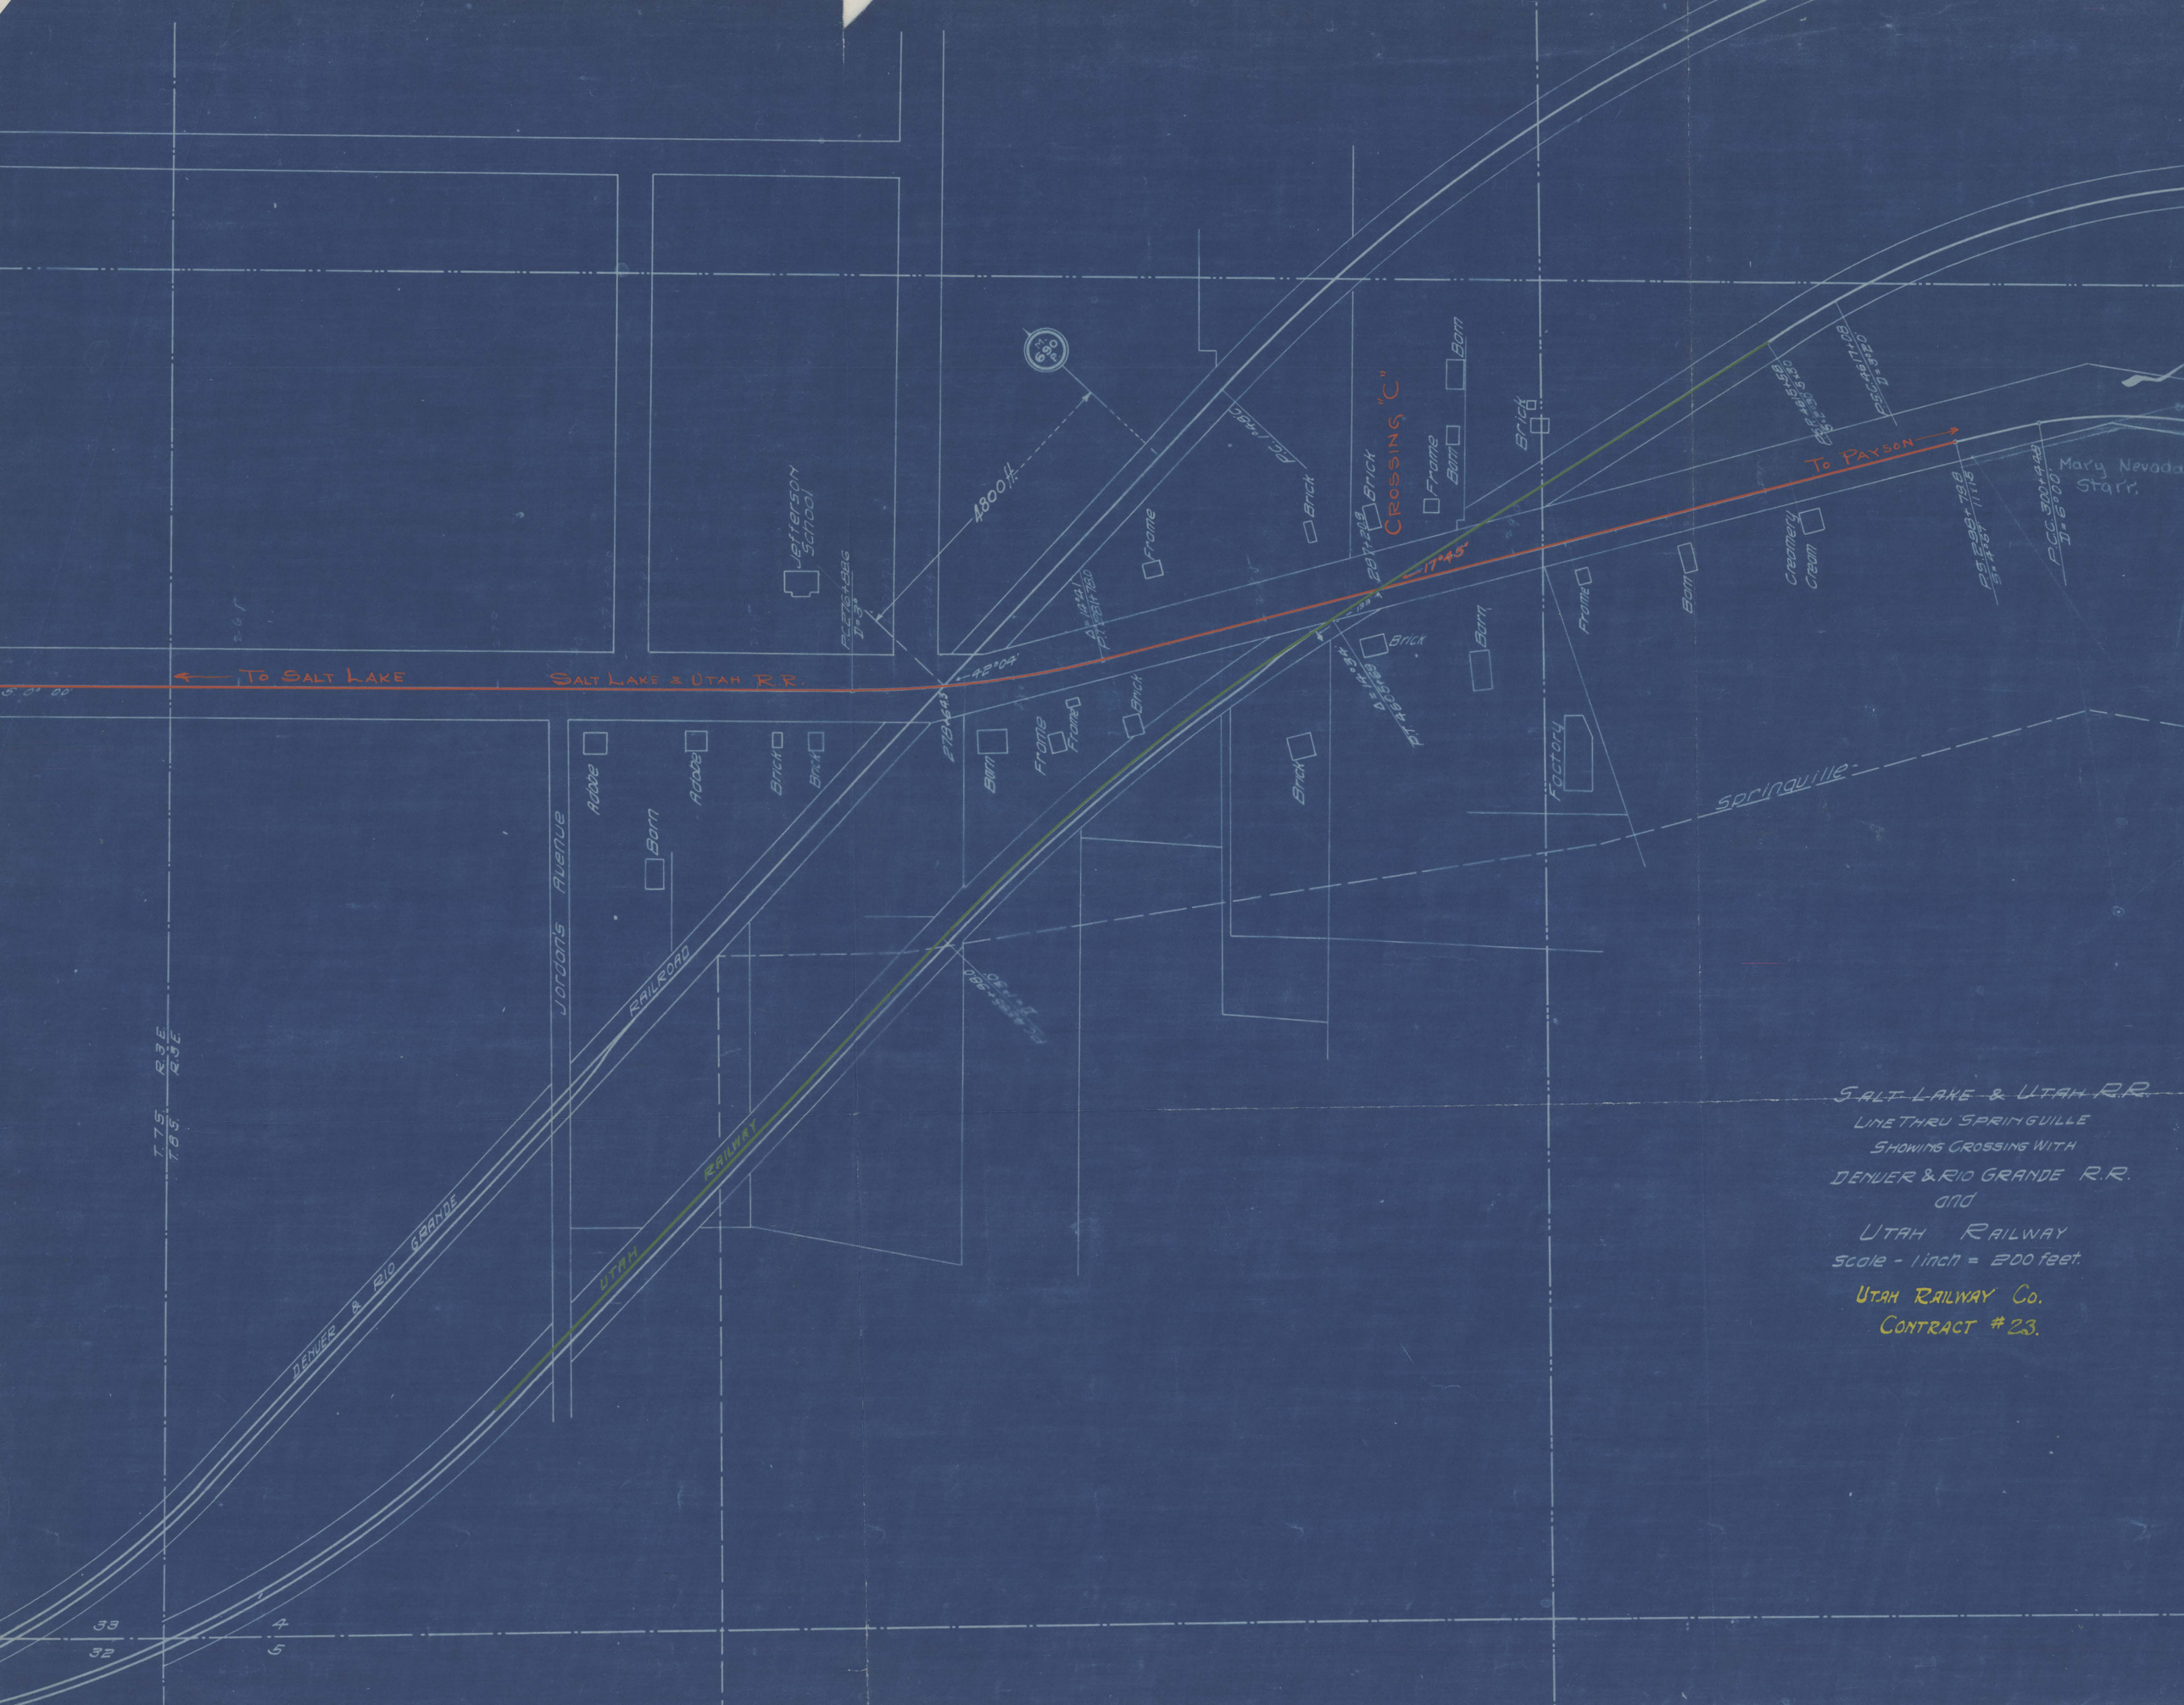

Salt Lake & Utah R.R.
Line Thru Springville
Showing Crossing With
Denver & Rio Grande R.R.
and
Utah Railway
Scale - 1 inch = 200 feet.

Utah Railway Co.
Contract #23.